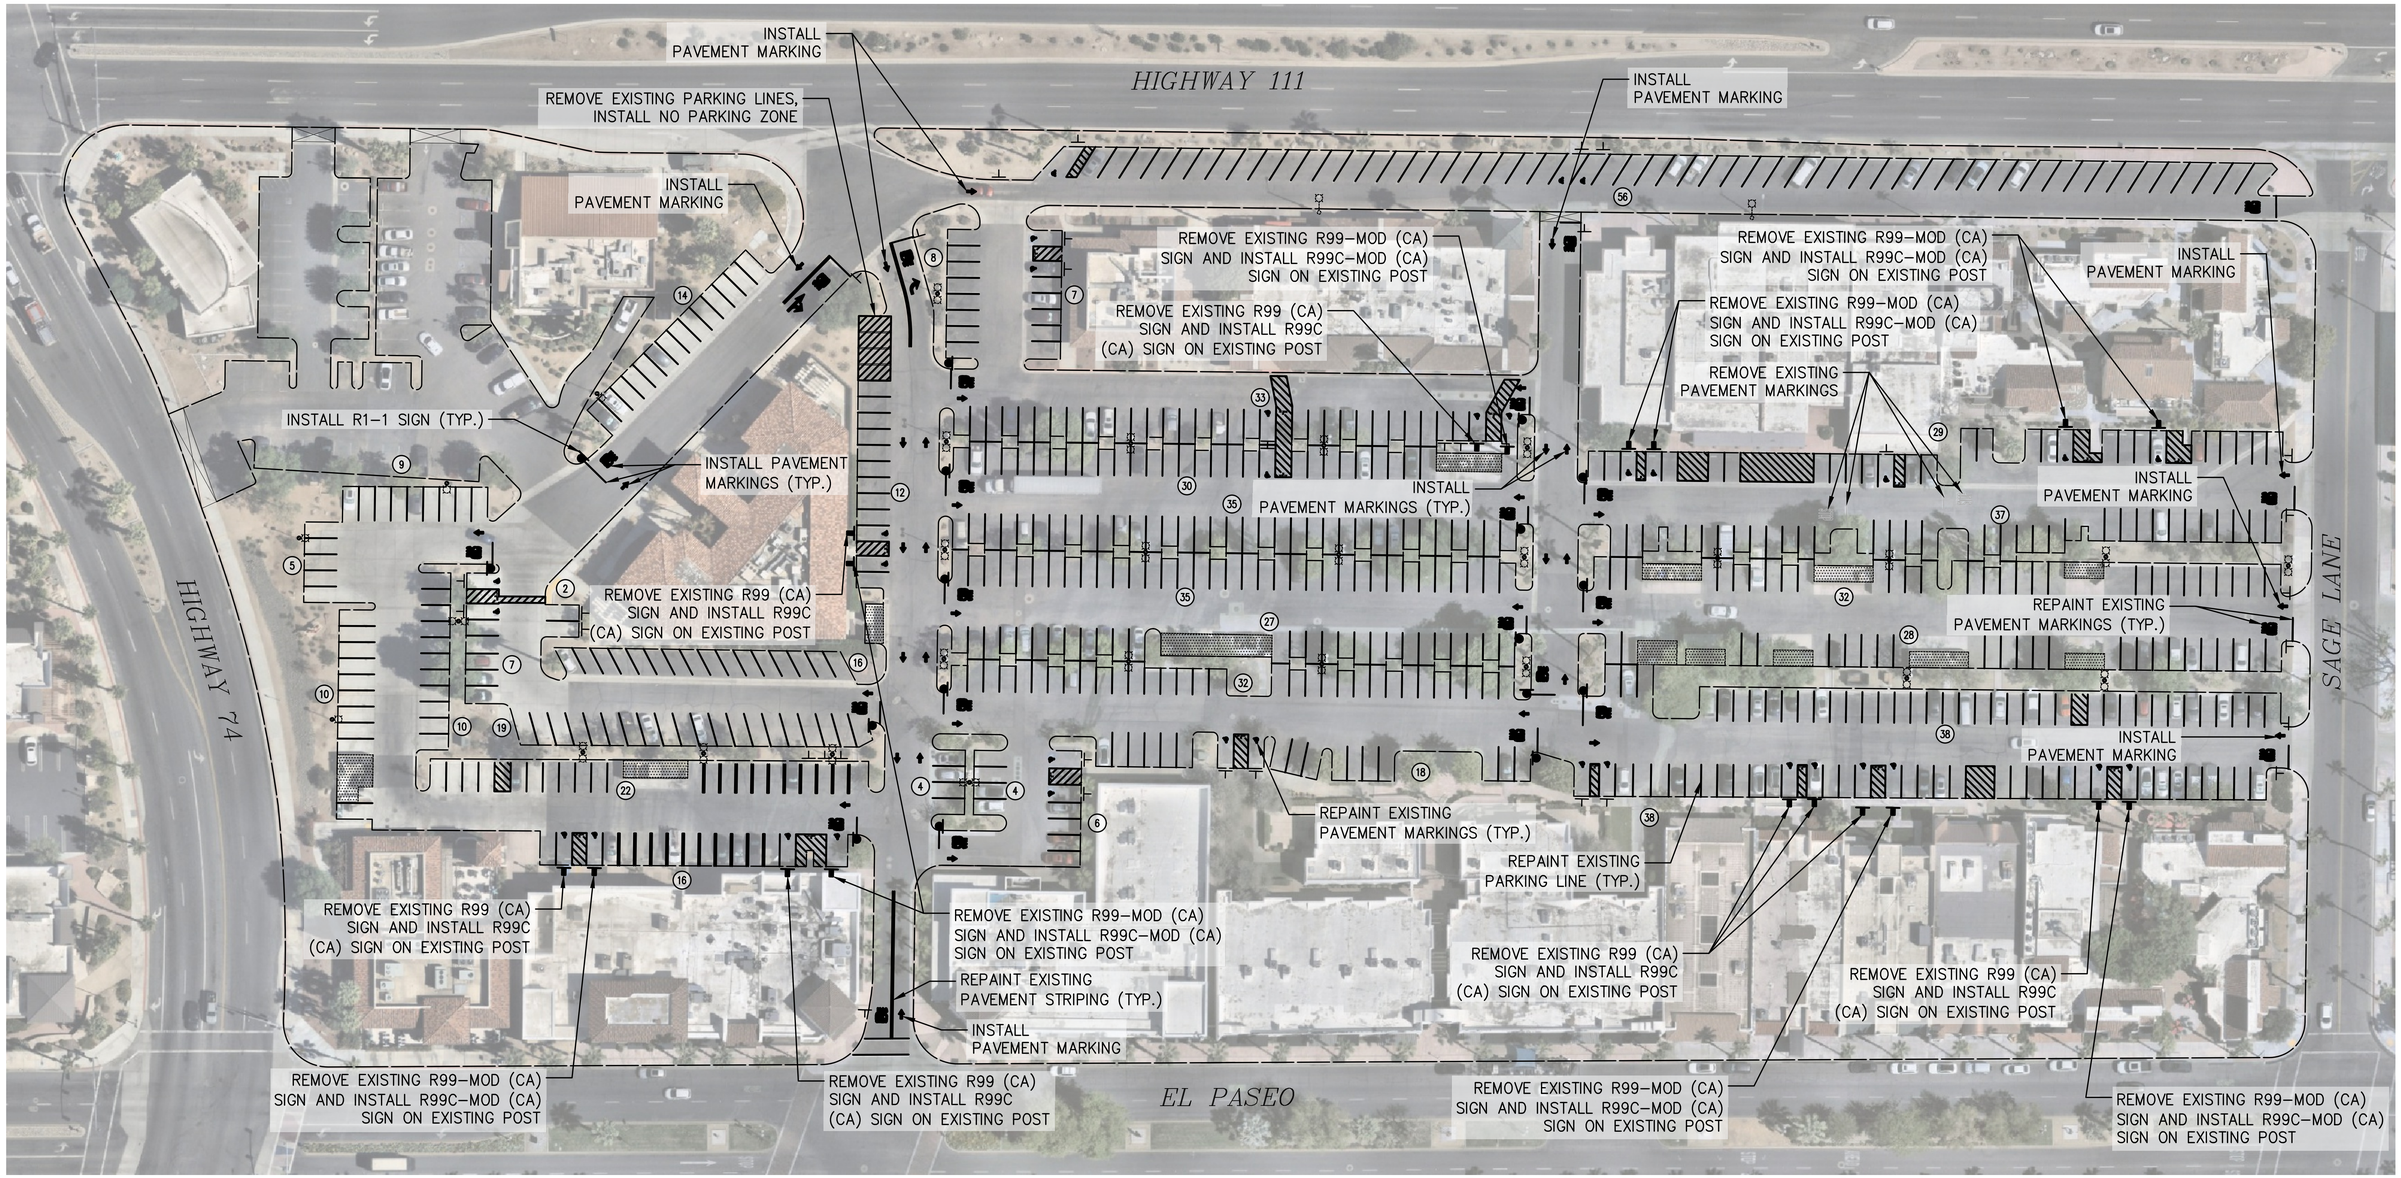

R1-1 SIGN

LEGEND:

- EXISTING LUMINAIRE
- EXISTING SIGN ON EXISTING POST
- PROPOSED SIGN ON PROPOSED POST
- PROPOSED SIGN ON EXISTING POST
- EXISTING TRASH ENCLOSURE
- (XX) NUMBER OF PARKING SPACES (PER AISLE, PER SIDE)

NOT TO SCALE

PRESIDENT'S PLAZA III PROPERTY AND BUSINESS IMPROVEMENT DISTRICT

ALTERNATIVE 1

SHEET 1
OF 2